VFTRACK-COMM-48x94-3/4

FLAT TOP RACKING COMMERCIAL 48" x 94", 2 RAIL CHANNEL 1.5"-14 GA, 20 PICKET 3/4" -16GA PRE-GALVANIZED & POWDER COATED BLACK

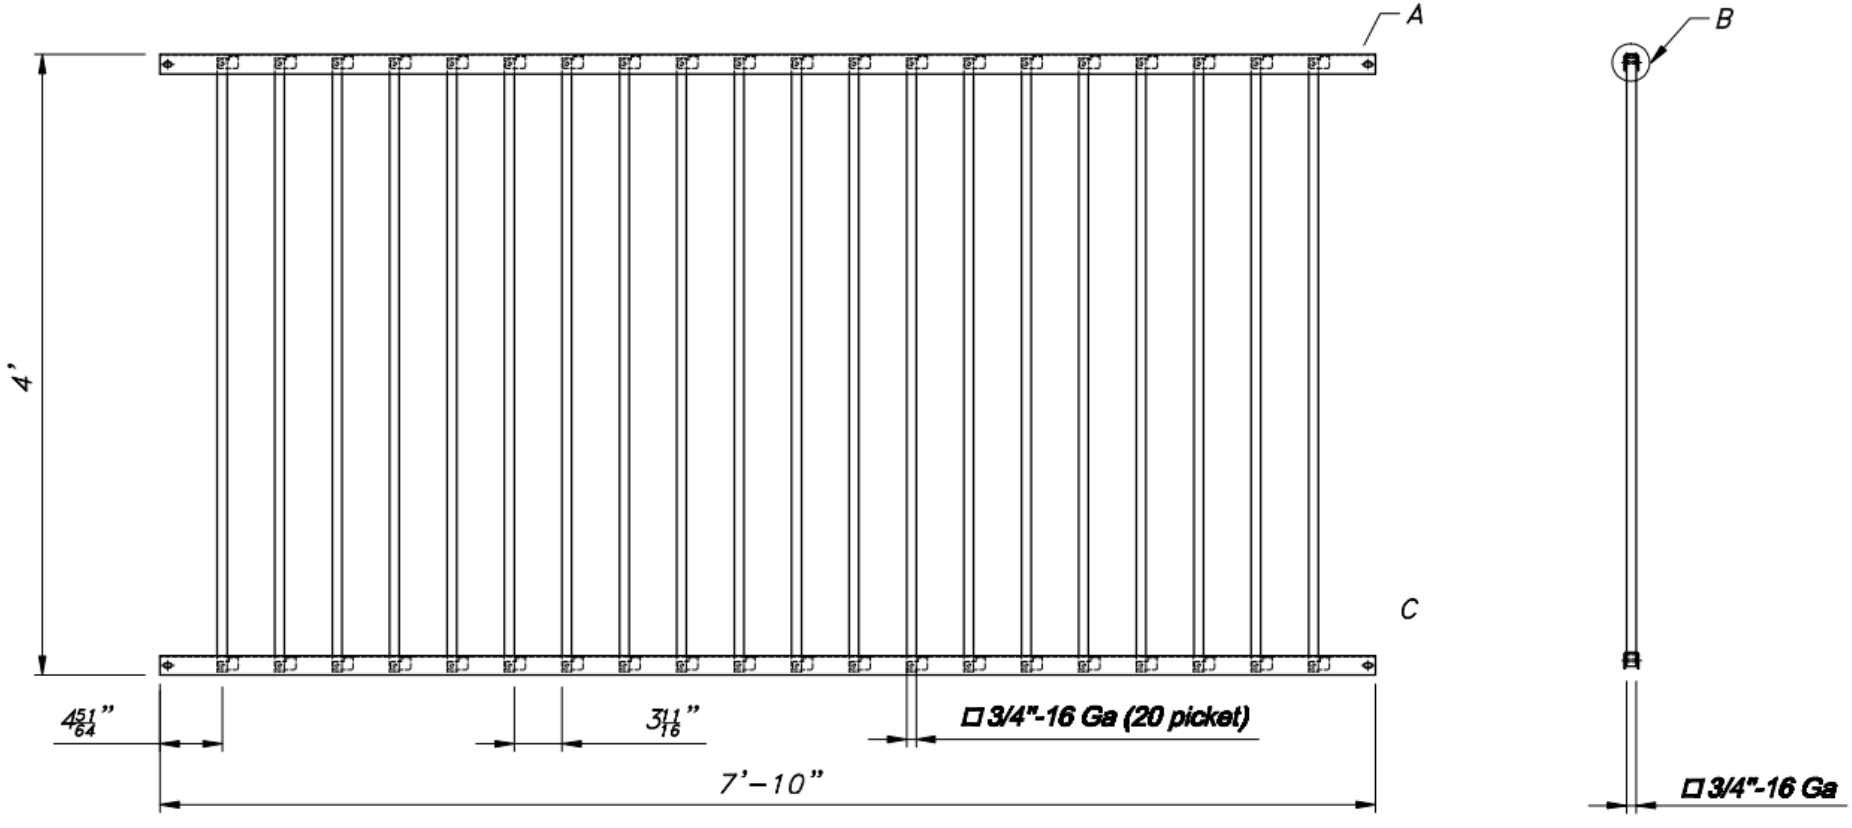

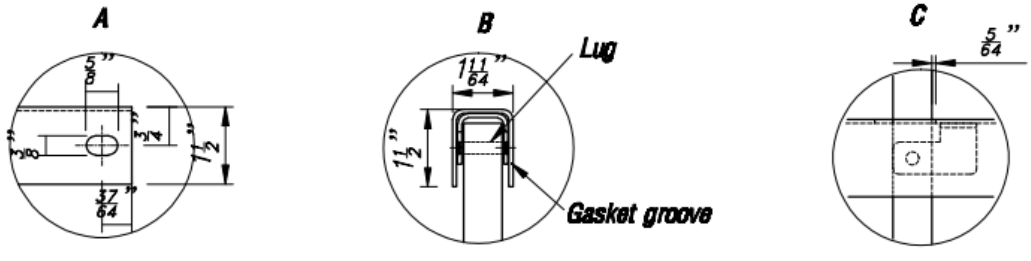

FORNEY FENCE SUPPLY